SCALE IN FEET:

0' 5' 10' 20'

2. EQUIPMENT LAYOUT

CONTAINER DETAILS	
TOTAL AREA	4044 SF
TOTAL PERIMETER	243 LF
EDGING TYPE	CONCRETE BY OTHERS

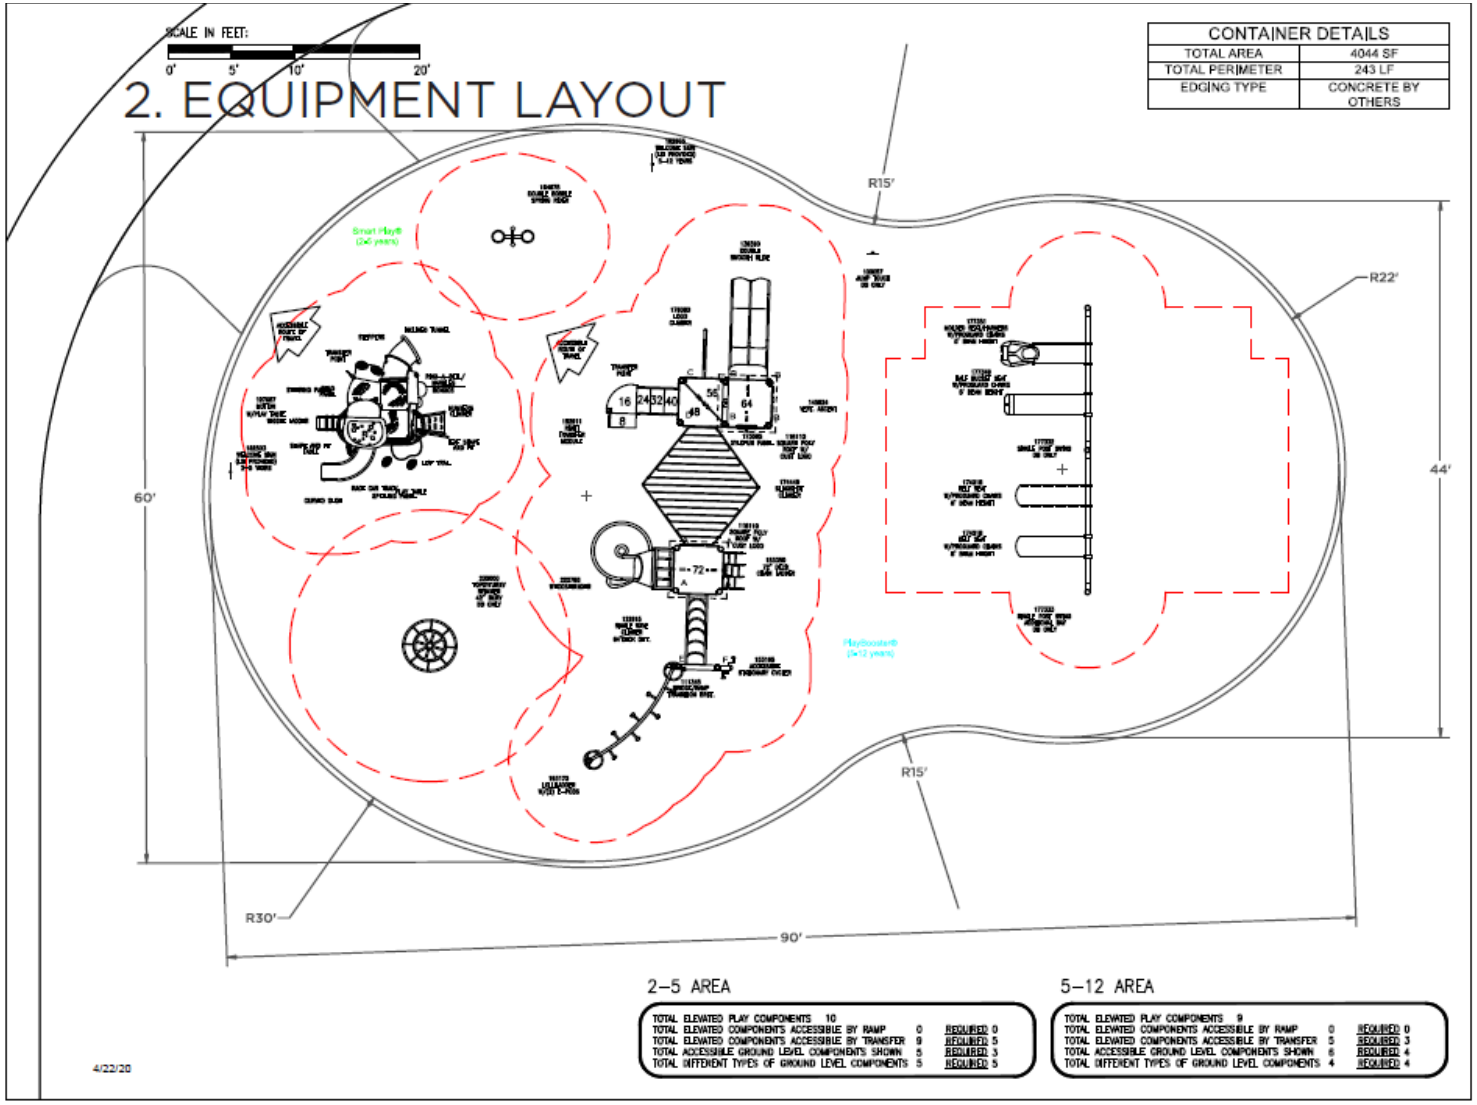

2–5 AREA

TOTAL ELEVATED PLAY COMPONENTS	10	
TOTAL ELEVATED COMPONENTS ACCESSIBLE BY RAMP	0	REQUIRED 0
TOTAL ELEVATED COMPONENTS ACCESSIBLE BY TRANSFER	9	REQUIRED 5
TOTAL ACCESSIBLE GROUND LEVEL COMPONENTS SHOWN	5	REQUIRED 3
TOTAL DIFFERENT TYPES OF GROUND LEVEL COMPONENTS	5	REQUIRED 5

5–12 AREA

TOTAL ELEVATED PLAY COMPONENTS	9	
TOTAL ELEVATED COMPONENTS ACCESSIBLE BY RAMP	0	REQUIRED 0
TOTAL ELEVATED COMPONENTS ACCESSIBLE BY TRANSFER	5	REQUIRED 3
TOTAL ACCESSIBLE GROUND LEVEL COMPONENTS SHOWN	6	REQUIRED 4
TOTAL DIFFERENT TYPES OF GROUND LEVEL COMPONENTS	4	REQUIRED 4

4/22/20

flagship recreation

FLAGSHIP RECREATION
11123 UPPER 33RD ST N
LAKE ELMO, MN 55082
763-550-7860
FLAGSHIPPLAY.COM
@FLAGSHIPPLAY

landscape structures

THIS PLAY AREA & PLAY EQUIPMENT IS DESIGNED FOR AGE RANGES AS NOTED ON PLAN.

HALLAM PARK PLAYGROUND OPTION 1

MAHTOMEDI, MN

SALES REPRESENTATIVE:
KELLY SIMICH

DESIGNED BY:
ELM
4/20/20

© Play Creation 2020 | Terms of Use | Privacy Policy | Trademarks | Code of Ethics | Equipment Safety Guidelines | Playground Safety Tips | Safety Signage | Surfacing Requirements

SHEET

LS101

4